FilmL.A., Inc.
6255 W Sunset Blvd, 12th Floor
Hollywood, CA 90028
t: (213)977-8600 - f: (213)977-8601
www.filmla.com

Summary Information

Permit No: F00152362-A **Type of Permit:** FILMING **Release Date:** 05/28/2019

Production Company PACIFIC 2.1 ENTERTAINMENT GROUP INC

Insured Company Name PACIFIC 2.1 ENTERTAINMENT GROUP INC

Contact Phone No. 1 818-255-7351
Contact Phone No. 2 818-255-7357
Fax 818-288-7383
Address 25135 ANZA DRIVE, STAGE 1 SANTA CLARITA, California 91355

Production Title MAYANS MC #202

Type of Production TV Drama

Producer Jon Pare

Director Batan Silva

1st AD Jim Goldthwait

Production Manager David Ticotin

FilmL.A. Coordinator Cody Penwell

Location Manager Dan Cooley
Primary Phone Mobile - 646-326-3493
Secondary Phone

Location Assistant Rick Surad
Primary Phone Mobile - 805-377-0248
Secondary Phone

Fees

Posting 900	$414.00
LA CITY LANE AND STREET CLOSURE FEE	$312.00
LA COUNTY ROAD INSPECTION FEE	$360.00
LA COUNTY ROAD APPLICATION FEE	$163.00
LA CITY DOT SIGN REMOVALS AND ENGINEERS	$1,182.00
FILMLA NON-REFUNDABLE FILM PERMIT RIDER FEE	$109.00
LA COUNTY ROAD ENCROACHMENT PERMIT PROCESSING FEE	$297.00

Total Permit Fee $2,837.00

Number of Locations 2

NOT A PERMIT

FilmL.A., Inc.
6255 W Sunset Blvd, 12th Floor
Hollywood, CA 90028
t: (213)977-8600 - f: (213)977-8601
www.filmla.com

Summary Information

Location

Permit Number	F00152362-A	**Location Manager**	Dan Cooley
Production Company	PACIFIC 2.1 ENTERTAINMENT GROU...	Primary Phone	Mobile - 646-326-3493
Insured Company	PACIFIC 2.1 ENTERTAINMENT GROU...	Secondary Phone	
Production Title	MAYANS MC #202		

Location Address 3425 E 1st St, Los Angeles, CA, 90063

Location Type Market

Prep Dates 5/28/2019 - 5/28/2019 07:00 - 19:00 1 day

Film Dates 5/29/2019 - 5/29/2019 04:00 - 21:00 1 day

Strike Dates 5/30/2019 - 5/30/2019 07:00 - 19:00

Open or Closed to the Public Open

Generic Conditions

*Certain service and personnel fees required by jurisdictional agencies are not collected by FilmL.A. Any such fees must be paid directly to the appropriate agency, and a separate invoice will be provided to the permittee.
*LA CITY AND/OR LA COUNTY FIRE CHECKLIST ATTACHED TO FINAL PERMIT. THE PERMITTEE IS RESPONSIBLE FOR COMPLETING CHECKLIST PRIOR TO FILMING ACTIVITY AT THIS LOCATION. NON COMPLIANCE MAY RESULT IN ASSIGNMENT OF A FIRE OFFICER.
All closures impacting sidewalks must be implemented per WATCH manual, CA MUTCD TA-28 & TA-29
Community Survey Obtained
Equipment staging and vehicles may park on one side of the street only.
Must contact local sheriff department ½ hour prior to any brandishing of weapons, gunfire, special effects, or aerial activity.
Must Maintain 5' Clearance on Sidewalks/Walkways
Must maintain local/emergency access
No cast or crew parking on area streets
No interference with merchant activity.
Notify LAPD Hollenbeck Division (323) 342-4100 and comm. (213) 978-6552 1/2 hour prior to any gunfire, brandishing weapons, special effects or simulated emergency or criminal activity.
Number of uniformed officers listed on the permit is a minimum requirement. Permittee remains responsible for deploying a sufficient number of uniformed officers to provide traffic and crowd control to ensure the safety of the film crew and the public.
Traffic control must be done in accordance w/MUTCD
Traffic Officers Required
Uniformed officers shall have a copy of the film permit in their possession and are required to confirm that all traffic control signage devices are in place.

NOT A PERMIT

FilmL.A., Inc.
6255 W Sunset Blvd, 12th Floor
Hollywood, CA 90028
t: (213)977-8600 - f: (213)977-8601
www.filmla.com

Summary Information — Location

Permit Number	F00152362-A	**Location Manager**	Dan Cooley
Production Company	PACIFIC 2.1 ENTERTAINMENT GROU...	Primary Phone	Mobile - 646-326-3493
Insured Company	PACIFIC 2.1 ENTERTAINMENT GROU...	Secondary Phone	
Production Title	MAYANS MC #202		

Please see attached document 152632_NS_SS_1ST_LORENA_INDIANA_-SHEET 01.pdf

Equipment on Location

Type	Quantity
5 or 10 ton trucks	4
Cast/Crew vehicles	80
Cube Trucks	4
Generator	1
Modular Units	1
Picture vehicles	5
Stakebed Trucks	2
Trailers	6
Vans	4

Personnel on Location

Type	Quantity
Cast	10
Crew	80
Extras	60
Off-Duty/Active LAPD Officer(s)	1
Off-Duty/Retired LAPD Officer(s)	4
Spot Check	1

Filming Activities Brandishing weapons; Interior and exterior dialogue; Intermittent traffic control - 2 minutes standard; Exterior scene at the intersection of 1st St and Cheesborough Ln.; equipment on sidewalk and curb lane; military type- picture vehicles; requesting to remove street signs in the intersection of Cheesborough Ln and E 1st St, S/S of E 1st St, and intersection of 1st st and Velasco St (remove before 1700 on 5/28 and reinstall after 0700 on 5/30) ; Location is open to the public - filming areas are closed;

Jurisdiction **Political:** Los Angeles City - Council District 14 **Police:** Los Angeles Police Department **Fire:** Los Angeles City

Thomas Guide **Page:** 635 **Grid:** C6

Approvals

LOS ANGELES CITY DEPARTMENT OF TRANSPORTATION - SIGN & METER REMOVAL	Karina Chaki
LOS ANGELES CITY POLICE DEPARTMENT	Gabriel Aleman
LOS ANGELES COUNTY PUBLIC WORKS - FINAL APPROVERS	Tenasha Bennett
LOS ANGELES COUNTY ROAD DEPARTMENT - HOLYDALE (PO4)	Lorenzo Villa
FILML.A. CLOSURES	Joshua Mingo
LOS ANGELES CITY DEPARTMENT OF PUBLIC WORKS	Joshua Mingo

NOT A PERMIT

FilmL.A., Inc.
6255 W Sunset Blvd, 12th Floor
Hollywood, CA 90028
t: (213)977-8600 - f: (213)977-8601
www.filmla.com

Summary Information — Location

Permit Number	F00152362-A	**Location Manager**	Dan Cooley
Production Company	PACIFIC 2.1 ENTERTAINMENT GROU...	Primary Phone	Mobile - 646-326-3493
Insured Company	PACIFIC 2.1 ENTERTAINMENT GROU...	Secondary Phone	
Production Title	MAYANS MC #202		

Coordinator Note RIDER A RELEASES THE LOCATIONS FOR 5/29

Parking

Base Camp 2650 E Olympic Blvd, Los Angeles, CA, 90023
Location Type :
Other Location

Crew Parking 2650 E Olympic Blvd, Los Angeles, CA, 90023
Location Type :
Other Location

Parking Notes
Northern 1/2 of Lot
5/29, 0300-2300

Posting "No Parking" signs B/S CHEESBROUGH LN, 1ST ST - 400' NORTH

Approximate Footage 601 - 900 **Log Number** 242475

Date(s) 5/28/2019 to 5/30/2019 **Time(s)** 00:00 to 00:00

Lane / Full Closure CURB LANE CLOSURE: N/S (WESTBOUND) 1ST STREET, LORENA ST. - INDIANA ST.

Approximate Footage 0 - 300

Date(s) 5/29/2019 to 5/29/2019 **Time(s)** 04:00 to 21:00

NOT A PERMIT

FilmL.A., Inc.
6255 W Sunset Blvd, 12th Floor
Hollywood, CA 90028
t: (213)977-8600 - f: (213)977-8601
www.filmla.com

Summary Information — Location

Permit Number	F00152362-A	**Location Manager**	Dan Cooley
Production Company	PACIFIC 2.1 ENTERTAINMENT GROU...	Primary Phone	Mobile - 646-326-3493
Insured Company	PACIFIC 2.1 ENTERTAINMENT GROU...	Secondary Phone	
Production Title	MAYANS MC #202		

Location Address 3448 E 1st St, Los Angeles, CA, 90063

Location Type Restaurant

Film Dates 5/29/2019 - 5/29/2019 07:00 - 21:00 1 day

Open or Closed to the Public Closed

Generic Conditions

*Certain service and personnel fees required by jurisdictional agencies are not collected by FilmL.A. Any such fees must be paid directly to the appropriate agency, and a separate invoice will be provided to the permittee.
*LA CITY AND/OR LA COUNTY FIRE CHECKLIST ATTACHED TO FINAL PERMIT. THE PERMITTEE IS RESPONSIBLE FOR COMPLETING CHECKLIST PRIOR TO FILMING ACTIVITY AT THIS LOCATION. NON COMPLIANCE MAY RESULT IN ASSIGNMENT OF A FIRE OFFICER.
All closures impacting sidewalks must be implemented per WATCH manual, CA MUTCD TA-28 & TA-29
Community Survey Obtained
Equipment staging and vehicles may park on one side of the street only.
Must contact local sheriff department ½ hour prior to any brandishing of weapons, gunfire, special effects, or aerial activity.
Must Maintain 5' Clearance on Sidewalks/Walkways
Must maintain local/emergency access
No cast or crew parking on area streets
No interference with merchant activity.
Notify LAPD Hollenbeck Division (323) 342-4100 and comm. (213) 978-6552 1/2 hour prior to any gunfire, brandishing weapons, special effects or simulated emergency or criminal activity.
Number of uniformed officers listed on the permit is a minimum requirement. Permittee remains responsible for deploying a sufficient number of uniformed officers to provide traffic and crowd control to ensure the safety of the film crew and the public.
Traffic control must be done in accordance w/MUTCD
Traffic Officers Required
Uniformed officers shall have a copy of the film permit in their possession and are required to confirm that all traffic control signage devices are in place.

Please see attached document 152632_NS_SS_1ST_LORENA_INDIANA_-SHEET 01.pdf

NOT A PERMIT

FilmL.A., Inc.
6255 W Sunset Blvd, 12th Floor
Hollywood, CA 90028
t: (213)977-8600 - f: (213)977-8601
www.filmla.com

Summary Information — Location

Permit Number F00152362-A
Production Company PACIFIC 2.1 ENTERTAINMENT GROU...
Insured Company PACIFIC 2.1 ENTERTAINMENT GROU...
Production Title MAYANS MC #202

Location Manager Dan Cooley
Primary Phone Mobile - 646-326-3493
Secondary Phone

Equipment on Location

Type	Quantity
5 or 10 ton trucks	4
Cast/Crew vehicles	80
Cube Trucks	4
Generator	1
Modular Units	1
Stakebed Trucks	2
Trailers	6
Vans	4

Personnel on Location

Type	Quantity
Cast	10
Crew	80
Off-Duty/Active LAPD Officer(s)	1
Off-Duty/Retired LAPD Officer(s)	3
Spot Check	1

Filming Activities Brandishing weapons; Interior and exterior dialogue; Intermittent traffic control - 2 minutes standard; equipment on sidewalk and curb lane;

Jurisdiction **Political:** Los Angeles City - Council District 14 **Police:** Los Angeles Police Department **Fire:** Los Angeles City

Thomas Guide **Page:** 635 **Grid:** C6

Approvals

LOS ANGELES CITY POLICE DEPARTMENT	Gabriel Aleman
LOS ANGELES COUNTY PUBLIC WORKS - FINAL APPROVERS	Chris Melillo Final
LOS ANGELES COUNTY ROAD DEPARTMENT - HOLYDALE (PO4)	Lorenzo Villa
FILML.A. CLOSURES	Joshua Mingo
LOS ANGELES CITY DEPARTMENT OF PUBLIC WORKS	Joshua Mingo

Parking

Base Camp Location Type : Other Location 2650 E Olympic Blvd, Los Angeles, CA, 90023

Crew Parking Location Type : Other Location 2650 E Olympic Blvd, Los Angeles, CA, 90023

Posting "No Parking" signs B/S VELASCO ST, 1ST ST - GLEASON AVE

Approximate Footage 601 - 900 **Log Number** 242608

Date(s) 5/29/2019 to 5/29/2019 **Time(s)** 00:00 to 00:00

NOT A PERMIT

FilmL.A., Inc.
6255 W Sunset Blvd, 12th Floor
Hollywood, CA 90028
t: (213)977-8600 - f: (213)977-8601
www.filmla.com

Summary Information — Location

Permit Number	F00152362-A	**Location Manager**	Dan Cooley
Production Company	PACIFIC 2.1 ENTERTAINMENT GROU...	Primary Phone	Mobile - 646-326-3493
Insured Company	PACIFIC 2.1 ENTERTAINMENT GROU...	Secondary Phone	
Production Title	MAYANS MC #202		

Lane / Full Closure CURB LANE CLOSURE: S/S (EASTBOUND) 1ST STREET, LORENA ST. - INDIANA ST.

Approximate Footage 0 - 300

Date(s) 5/29/2019 to 5/29/2019 **Time(s)** 07:00 to 22:00

NOT A PERMIT

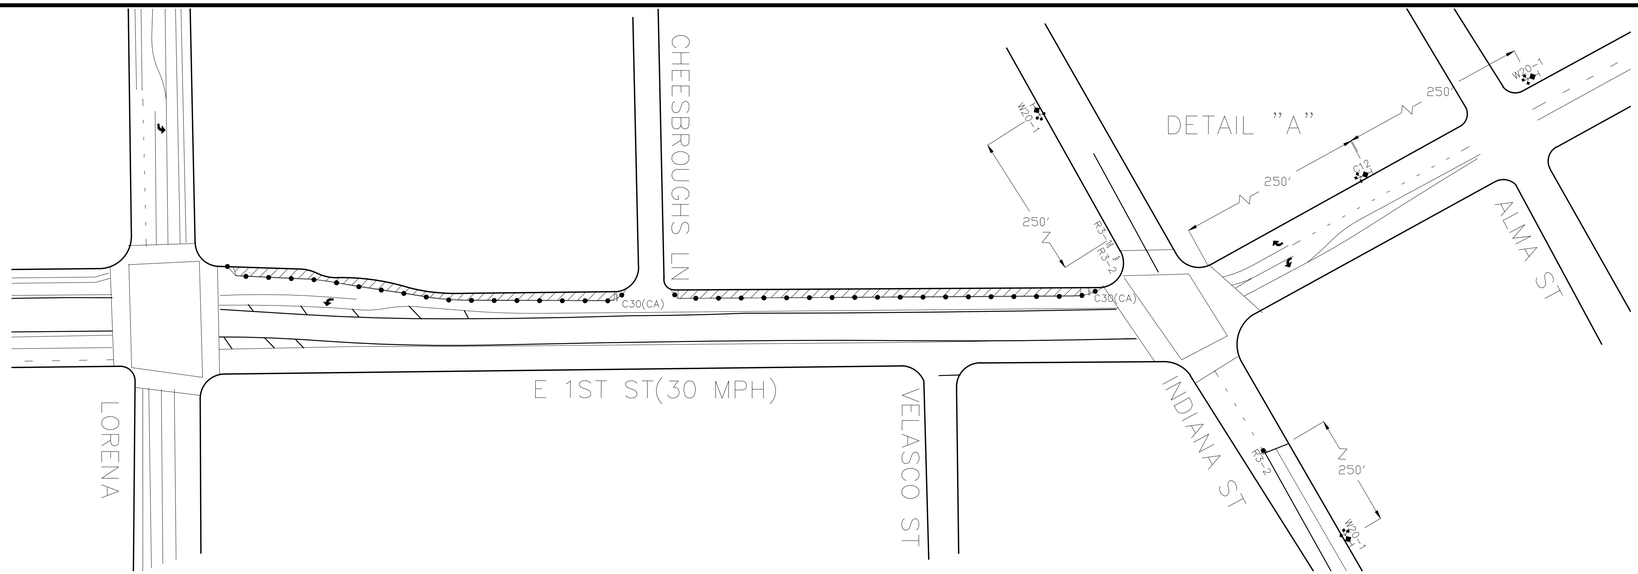

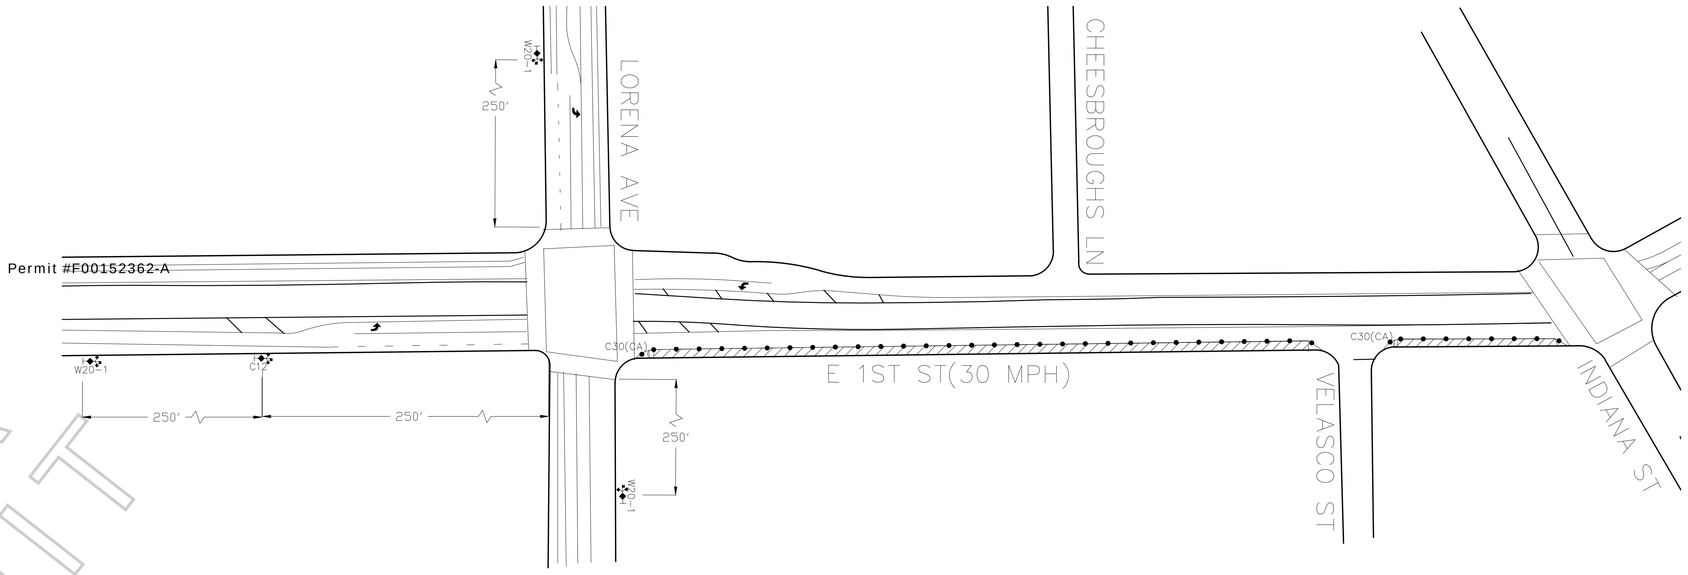

Permit #F00152362-A

FILM LA PERMIT # F-152632

LEGEND:

- ADVANCE WARNING SIGN
- TYPE III BARRICADE
- SIGN ON TYPE III BARRICADE
- SIGN ON TYPE I BARRICADE
- 28" TRAFFIC CONE REFLECTIVE
- FLASHING ARROW SIGN (FAS)
- CLOSURE/WORK AREA

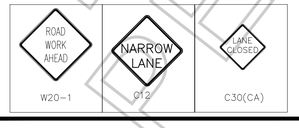

GENERAL NOTES:

1. ALL SIGNING, DELINEATORS, CONES, BARRICADES, ETC, SHALL CONFORM TO THE STATE OF CALIFORNIA DEPARTMENT OF TRANSPORTATION (CALTRANS) STANDARD PLANS AND STANDARD SPECIFICATIONS, CALIFORNIA M.U.T.C.D. AND ANY ADDENDUMS THERTO AND AS SHOWN ON THESE PLANS.
WITH TRAFFIC SIGNALS OR CROSSWALKS.
CONES SHALL BE 28" MINIMUM HEIGHT REFLECTORIZED SLEEVES.

PROJECT/SHEET TITLE: N/S CURB LANE OF 1ST STREET, LORENA ST–INDIANA ST 5/29, 0400–2100 S/S CURB LANE OF 1ST STREET, LORENA ST–INDIANA ST 5/29, 0700–2200	DATE: 5/22/2019
	SCALE: NOT TO SCALE
	DRAWN BY: IR
	CHECKED BY: JVJ
COMPANY/CONTACT: PACIFIC 2.1 ENTERTAINMENT "MAYANS MC" OWEN LEE 323–260–4777	PROJECT NO.:
	JOB NO.:
	FILE NO.:
	SHEET NO.: 01 OF 01

APPROVED BY:

NAME/SIGNATURE TITLE DATE

NAME/SIGNATURE TITLE DATE

NAME/SIGNATURE TITLE DATE

REVISIONS			
NO.:	DATE:	DESCRIPTION:	BY:

NOT A PERMIT

Y:\Plans\Los Angeles\152632_NS_SS_1ST_LORENA_INDIANA_.dwg

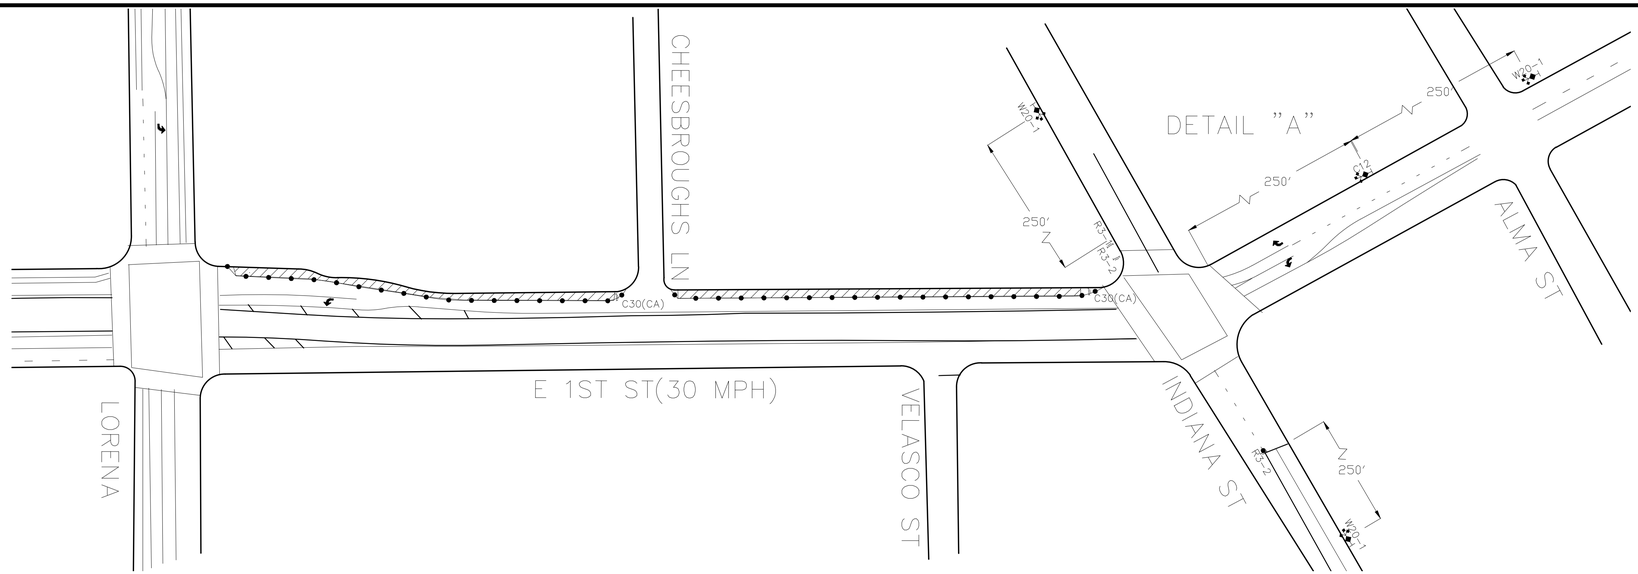

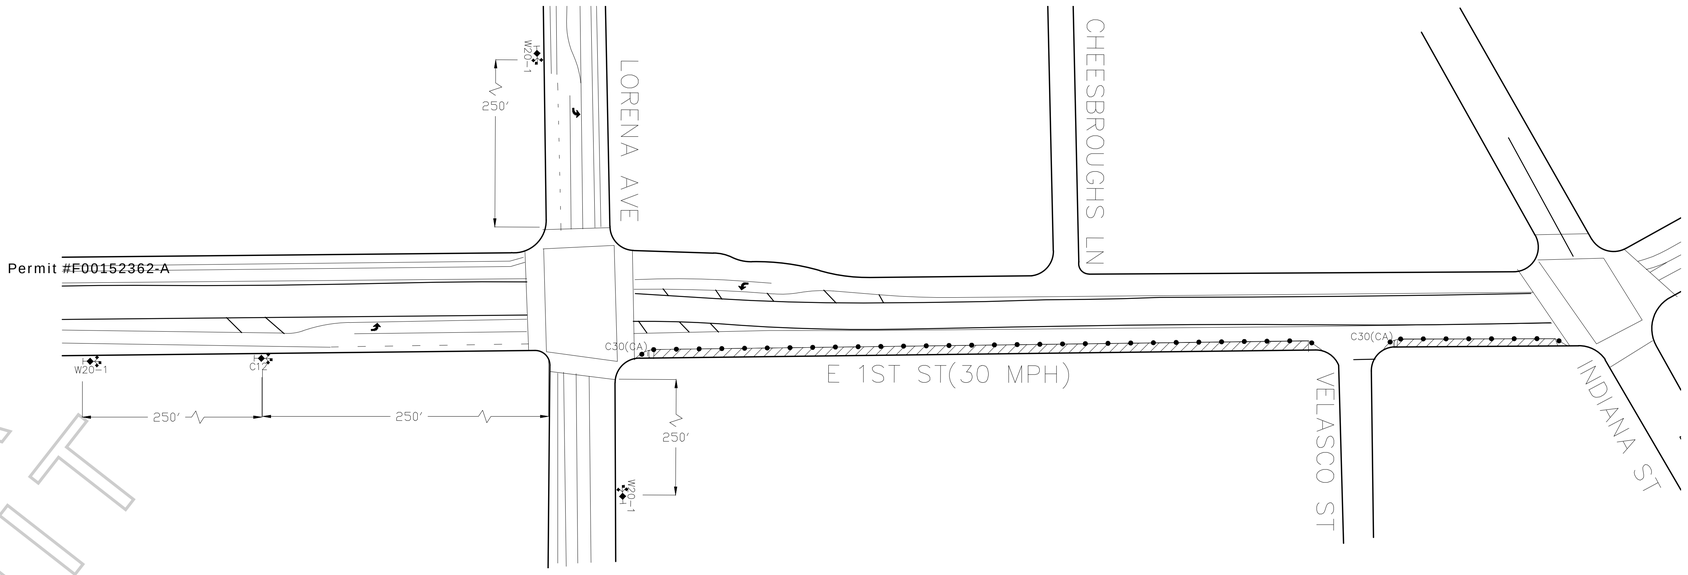

Permit #F00152362-A

FILM LA PERMIT # F-152632

LEGEND:

- ADVANCE WARNING SIGN
- TYPE III BARRICADE
- SIGN ON TYPE III BARRICADE
- SIGN ON TYPE I BARRICADE
- 28" TRAFFIC CONE REFLECTIVE
- FLASHING ARROW SIGN (FAS)
- CLOSURE/WORK AREA

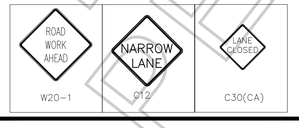

GENERAL NOTES:

1. ALL SIGNING, DELINEATORS, CONES, BARRICADES, ETC, SHALL CONFORM TO THE STATE OF CALIFORNIA DEPARTMENT OF TRANSPORTATION (CALTRANS) STANDARD PLANS AND STANDARD SPECIFICATIONS, CALIFORNIA M.U.T.C.D. AND ANY ADDENDUMS THERTO AND AS SHOWN ON THESE PLANS.
WITH TRAFFIC SIGNALS OR CROSSWALKS.
CONES SHALL BE 28" MINIMUM HEIGHT REFLECTORIZED SLEEVES.

PROJECT/SHEET TITLE: N/S CURB LANE OF 1ST STREET, LORENA ST–INDIANA ST 5/29, 0400–2100 S/S CURB LANE OF 1ST STREET, LORENA ST–INDIANA ST 5/29, 0700–2200	DATE: 5/22/2019
	SCALE: NOT TO SCALE
	DRAWN BY: IR
	CHECKED BY: JVJ
COMPANY/CONTACT: PACIFIC 2.1 ENTERTAINMENT "MAYANS MC" OWEN LEE 323–260–4777	PROJECT NO.:
	JOB NO.:
	FILE NO.:
	SHEET NO.: 01 OF 01

APPROVED BY:

NAME/SIGNATURE TITLE DATE

NAME/SIGNATURE TITLE DATE

NAME/SIGNATURE TITLE DATE

REVISIONS			
NO.:	DATE:	DESCRIPTION:	BY:

NOT A PERMIT

Y:\Plans\Los Angeles\152632_NS_SS_1ST_LORENA_INDIANA_.dwg